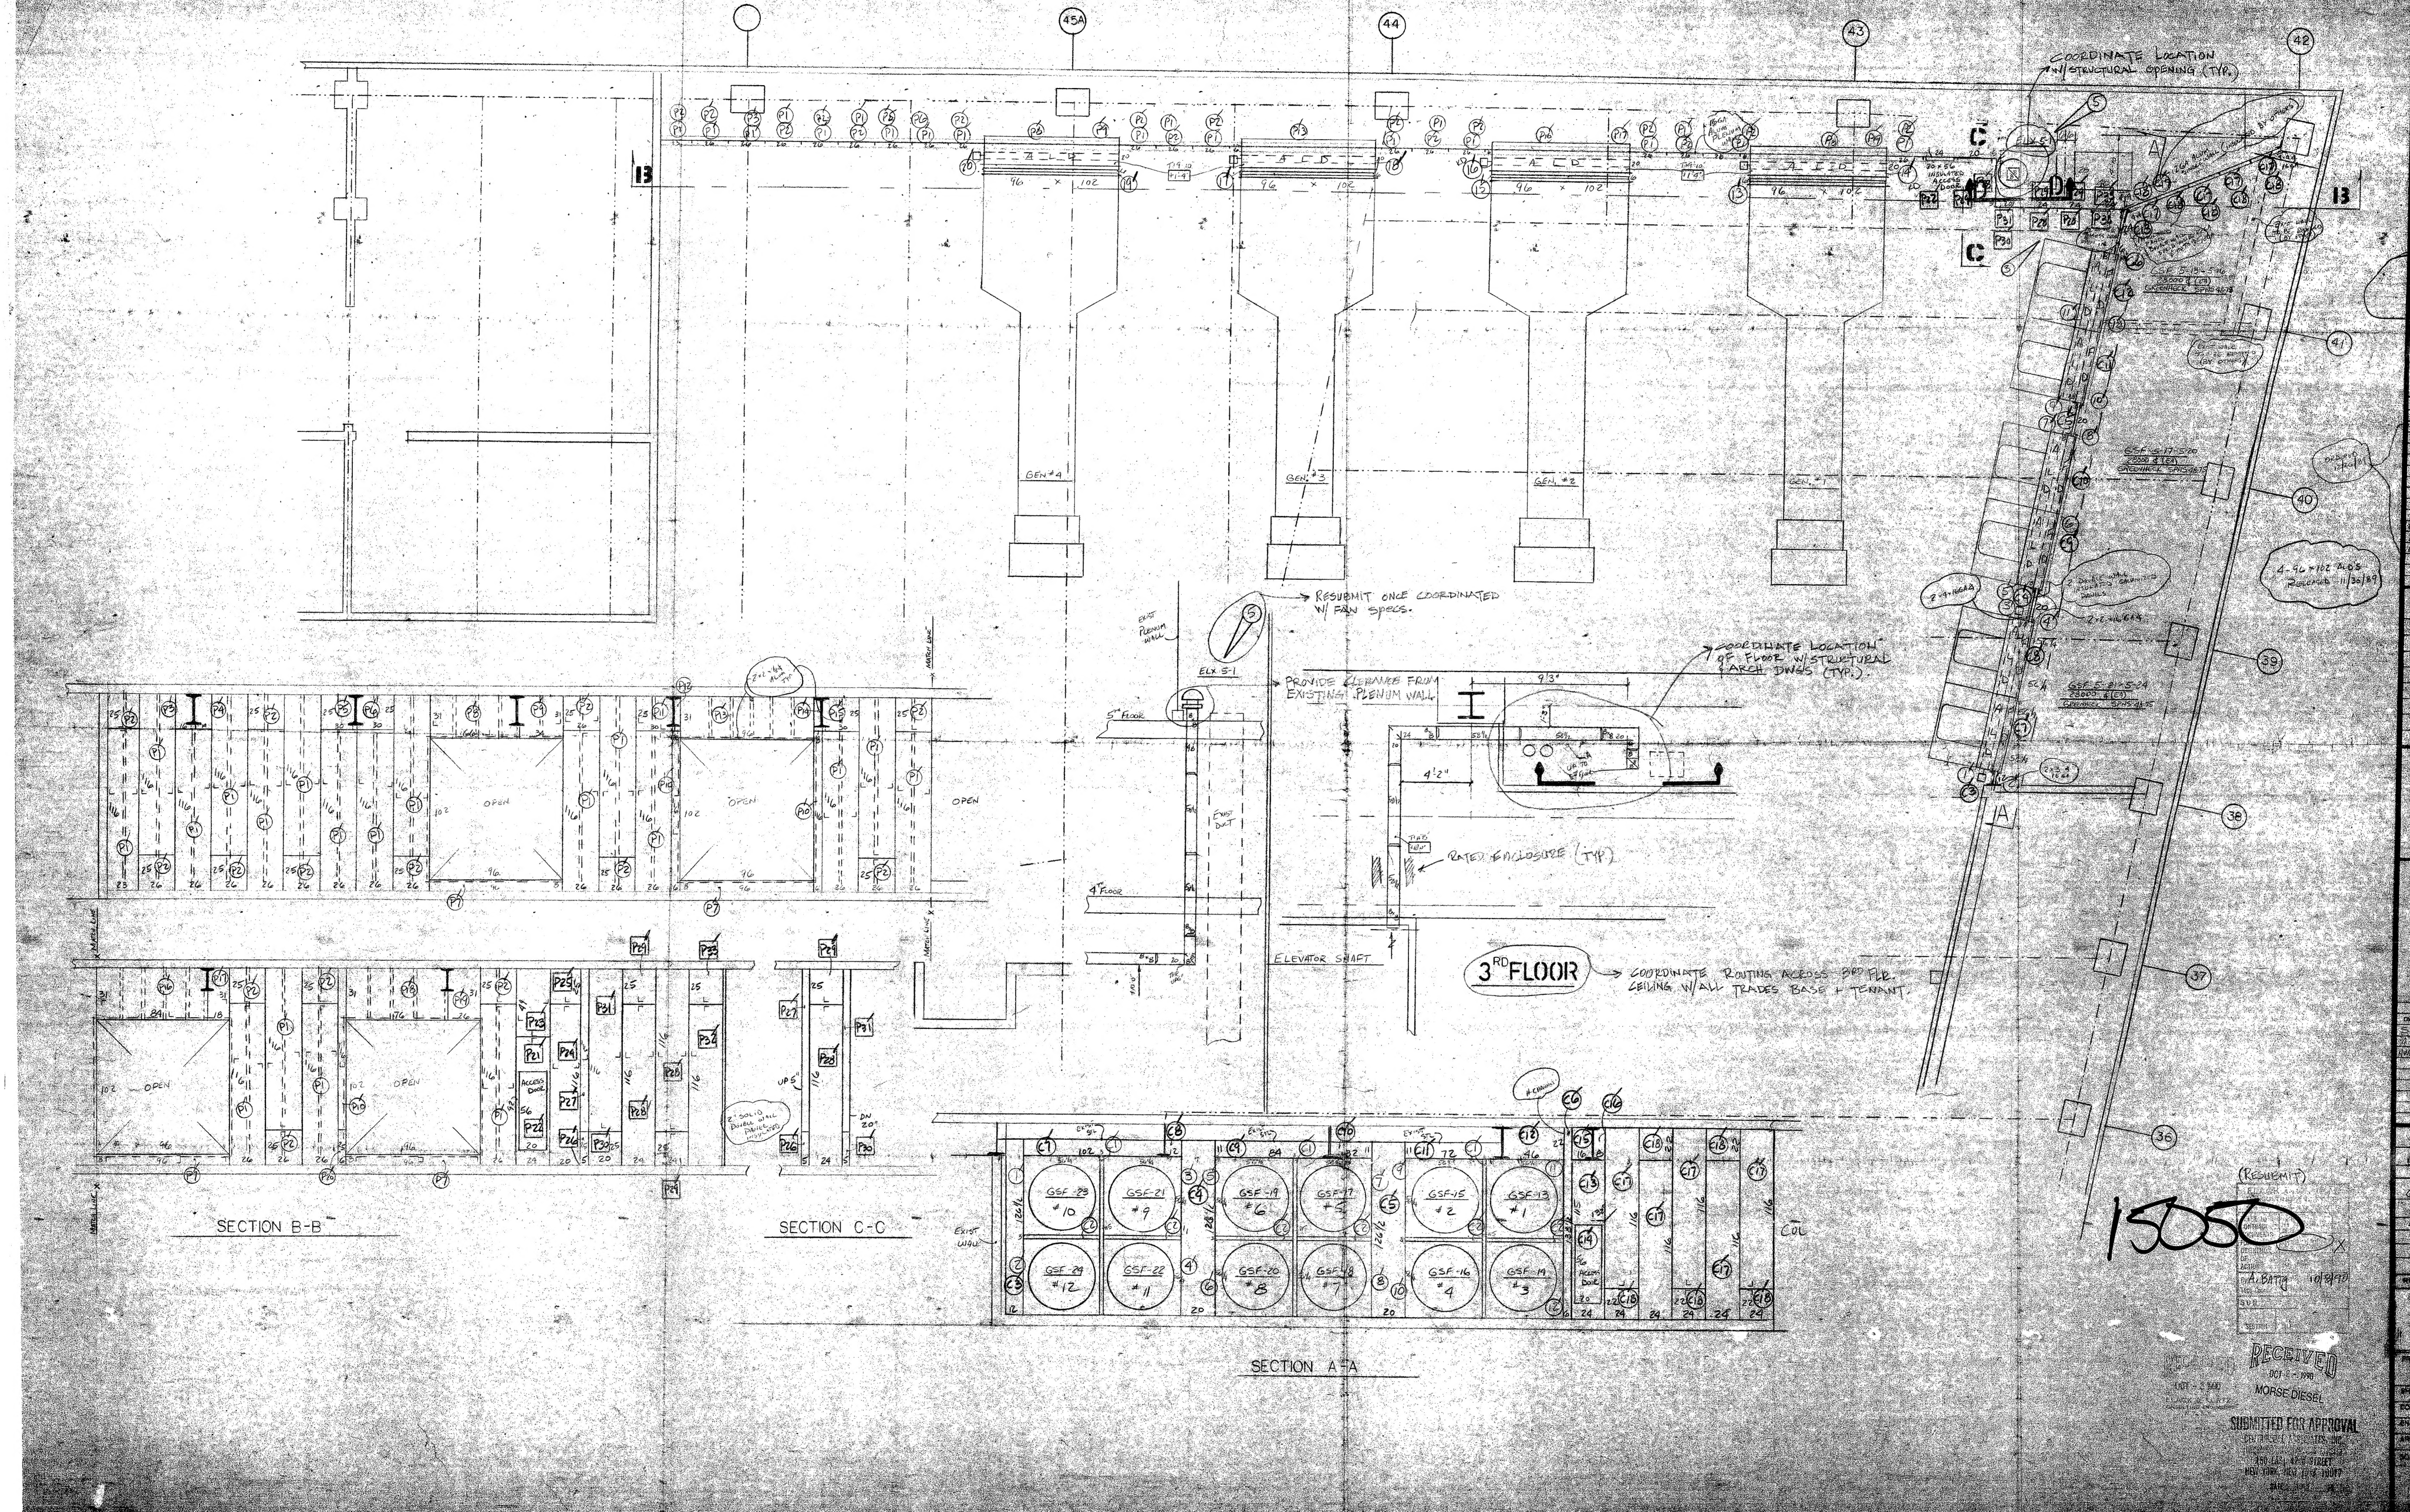
45A
44
43
42
41
40
39
38
37
36
13
C
COORDINATE LOCATION W/ STRUCTURAL OPENING (TYP.)
GEN #4
GEN #3
GEN #2
RESUBMIT ONCE COORDINATED W/ FAN SPECS.
EXIST PLENUM WALL
ELEV 5-1
5TH FLOOR
4TH FLOOR
PROVIDE CLEARANCE FROM EXISTING PLENUM WALL
COORDINATE LOCATION OF FLOOR W/ STRUCTURAL ARCH. DWGS (TYP.)
RATED ENCLOSURE (TYP)
ELEVATOR SHAFT
3RD FLOOR
COORDINATE ROUTING ACROSS 3RD FLR. CEILING W/ ALL TRADES BASE + TENANT.
OPEN
SECTION B-B
SECTION C-C
SECTION A-A
EXIST WALL
COL
(RESUBMIT)
1500
98-3
RECEIVED
OCT - 2 1998
MORSE DIESEL
SUBMITTED FOR APPROVAL
LEGEND OF SYMBOLS
REFERENCE DRAWINGS USED
SHEET METAL
SALOMON BROTHERS
W.T.C.
CENTRIFUGAL
FLACK + KURTZ
SYLVESTER + TORRICO
WESTON